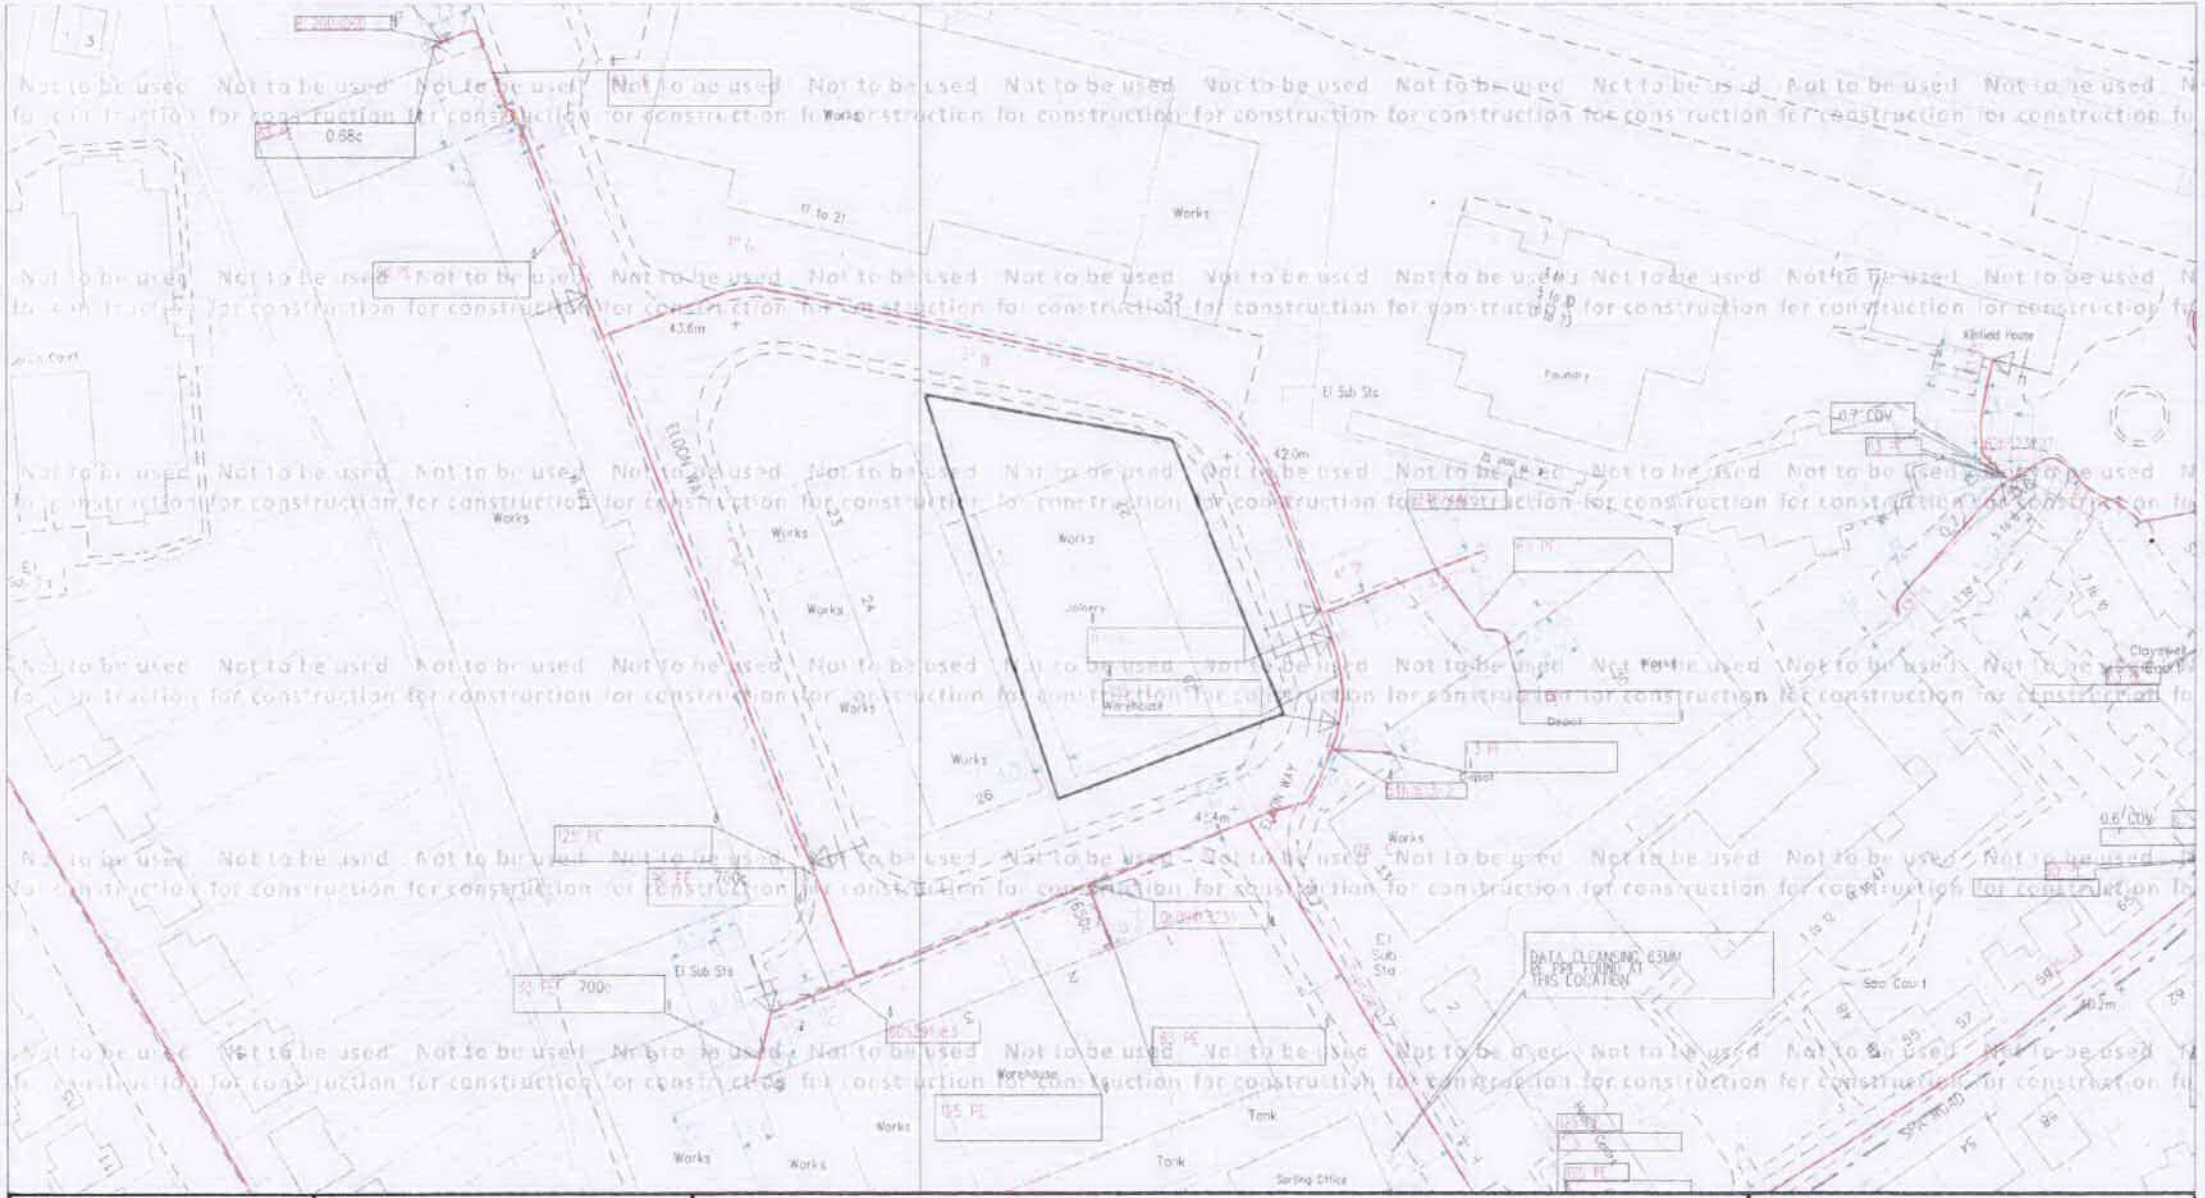

ID: NL_TE_Z5_3SWX_090228	View extent: 361m, 196m	Map not to be used for construction
USER: davidturner	LP MAINS MP MAINS IP MAINS LHP MAINS NHP MAINS	This plan shows those pipes owned by National Grid Gas plc in its role as a Licensed Gas Transporter (GT). Gas pipes owned by other GTs, or otherwise privately owned, may be present in this area. Information with regard to such pipes should be obtained from the relevant owners. The information shown on this plan is given without warranty, the accuracy thereof cannot be guaranteed. Service pipes, valves, syphons, stub connections, etc., are not shown but their presence should be anticipated. No liability of any kind whatsoever is accepted by National Grid Gas plc or their agents, servants or contractors for any error or omission. Safe digging practices, in accordance with HS(G)47, must be used to verify and establish the actual position of mains, pipes, services and other apparatus on site before any mechanical plant is used. It is your responsibility to ensure that this information is provided to all persons (either direct labour or contractors) working for you on or near gas apparatus. The information included on this plan should not be referred to beyond a period of 28 days from the date of issue.
DATE: 21/07/2014		
DATA DATE: 12/07/2014		
REF: eldon way		
MAP REF: TQ8492 CENTRE: 584030, 192705	0m 25m Approximate scale 1:1250 on A4 Colour Landscape	
Valve, Depth of Cover, Syphon, Diameter Change, Material Change		

Map 1 of 1 (GAS)

MAPS Plot Server Version 1.8.0

nationalgrid

Requested by: David Turner

This plan is reproduced from or based on the OS map by National Grid Gas plc, with the sanction of the controller of HM Stationery Office. Crown Copyright Reserved. Ordnance Survey Licence number 100024886