B 124854

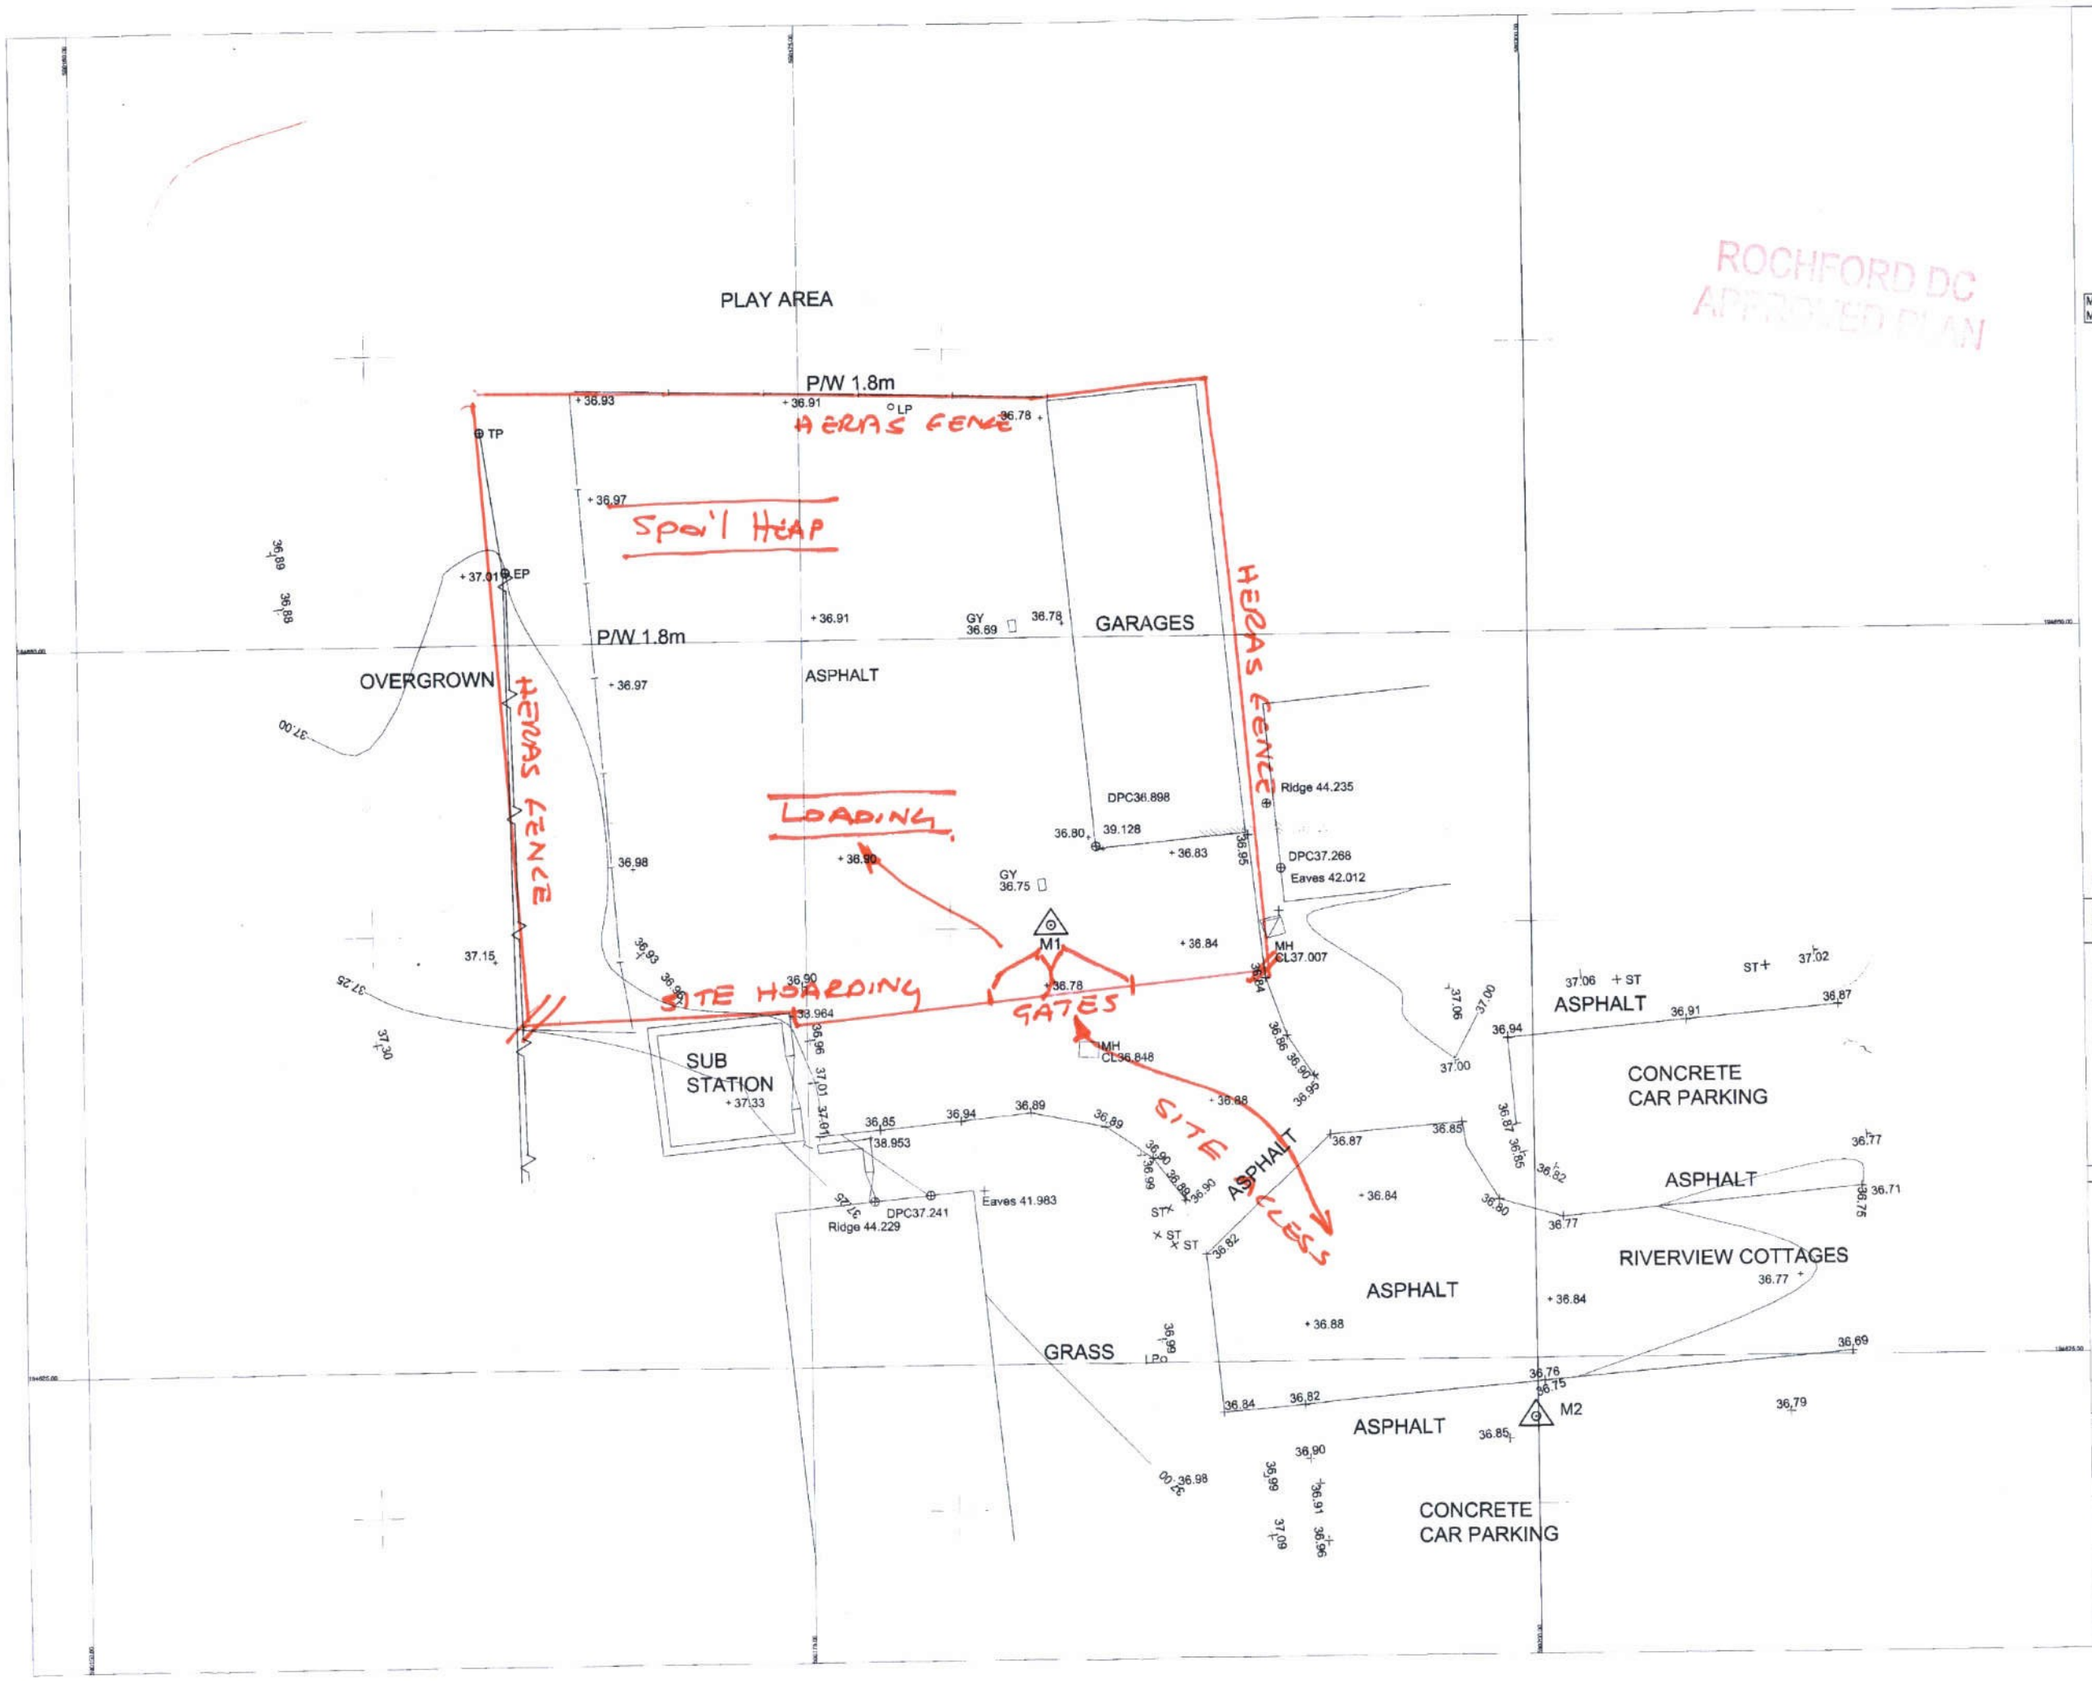


ROCHFORD DC
APPROVED PLAN

N

Grid North

SURVEY TO ORDNANCE SURVEY GPS DATUM AND GRID. OSGB36(02) TRANSLATED FROM ETRS89 USING OSGM02 AND OSTN02 MODELS

Co-Ordinates

| | | | |
|---|---|---|---|
| M1 | 590183.449 | 194640.089 | 36.8140 |
| M2 | 590199.914 | 194622.976 | 36.8820 |

RECEIVED
11 03 2013
Support Services

RECEIVED
1[illegible] 2013
Support Services

NOTE:- ALL KERB LEVELS ARE CHANNEL LEVELS

FENCE TYPES

| | | | | | |
|---|---|---|---|---|---|
| B/W | Barbed Wire | C/P | Chestnut Paling | P/S | Palisade |
| C/B | Close Boarded | I/R | Iron Railing | P/W | Post & Wire |
| CI | Corrugated Iron | I/W | Interwoven | | |
| CL | Chainlink | P/R | Post & Rail | | |

LEGEND

| | | | |
|---|---|---|---|
| AV | Air Valve | MH | Manhole |
| BD | Bollard | MK | Marker |
| BH | Borehole | NP | Street Name Plate |
| CB | Cable Box | OH | Overhead |
| CHY | Chimney | OSBM | Ordnance Bench Mark |
| CL | Cover Level | P | Post Or Pillar |
| CONC | Concrete | PM | Parking Meter |
| CTV | Cable Television | RB | Redding Eye |
| DK | Drop Kerb | RS | Road Sign |
| DP | Down Pipe | SAP | Sapling |
| DR | Drain | SC | Stop Cock |
| ELC | Electricity | SL | Sump Level |
| EP | Electricity Pole | ST | Stop Top |
| ER | Earth Rod | SV | Sluice Valve |
| FA | Flower Bed | TAR | Tarmac |
| FH | Fire Hydrant | TCB | Telephone Cell Box |
| FP | Flag Pole | TL | Traffic Lights |
| GY | Gully | TP | Telegraph Pole |
| GP | Gate Post | TV | Television Box |
| GV | Gas Valve | UTL | Unable Utilit |
| IC | Inspection Cover | VP | Vent Pipe |
| L | Invert Level | WL | Water Level |
| JB | Junction Box | WM | Water Meter |
| KO | Kerb Outlet | WO | Wash Out |
| LB | Letter Box | | |
| LP | Lamp Post | | |

Sampling
Hedge
Tree
Bush
Gate
Orth Electric
Orth Telecom
Control Station

Drawn by:- RB Surveyed by:- MR Checked by:- PR

Date: January 2012

Scale:- 1:100

Drawing Number: ALS5635/100/01 Topographical

Client: Sanctuary Housing Group

Project: Riverview Cottages
Althorne Way
Canewdon
Essex

Surveyed By:-


ALS EST 1976
Anglia Land Surveys Ltd
Bowthorpe Hall,
Bowthorpe Hall Road,
Norwich, NR5 9AA
Tel: (01603) 749600
Fax: (01603) 734798
e-mail: mail@als-surveys.com
Website: www.als-surveys.com


ISO 9001 REGISTERED FIRM