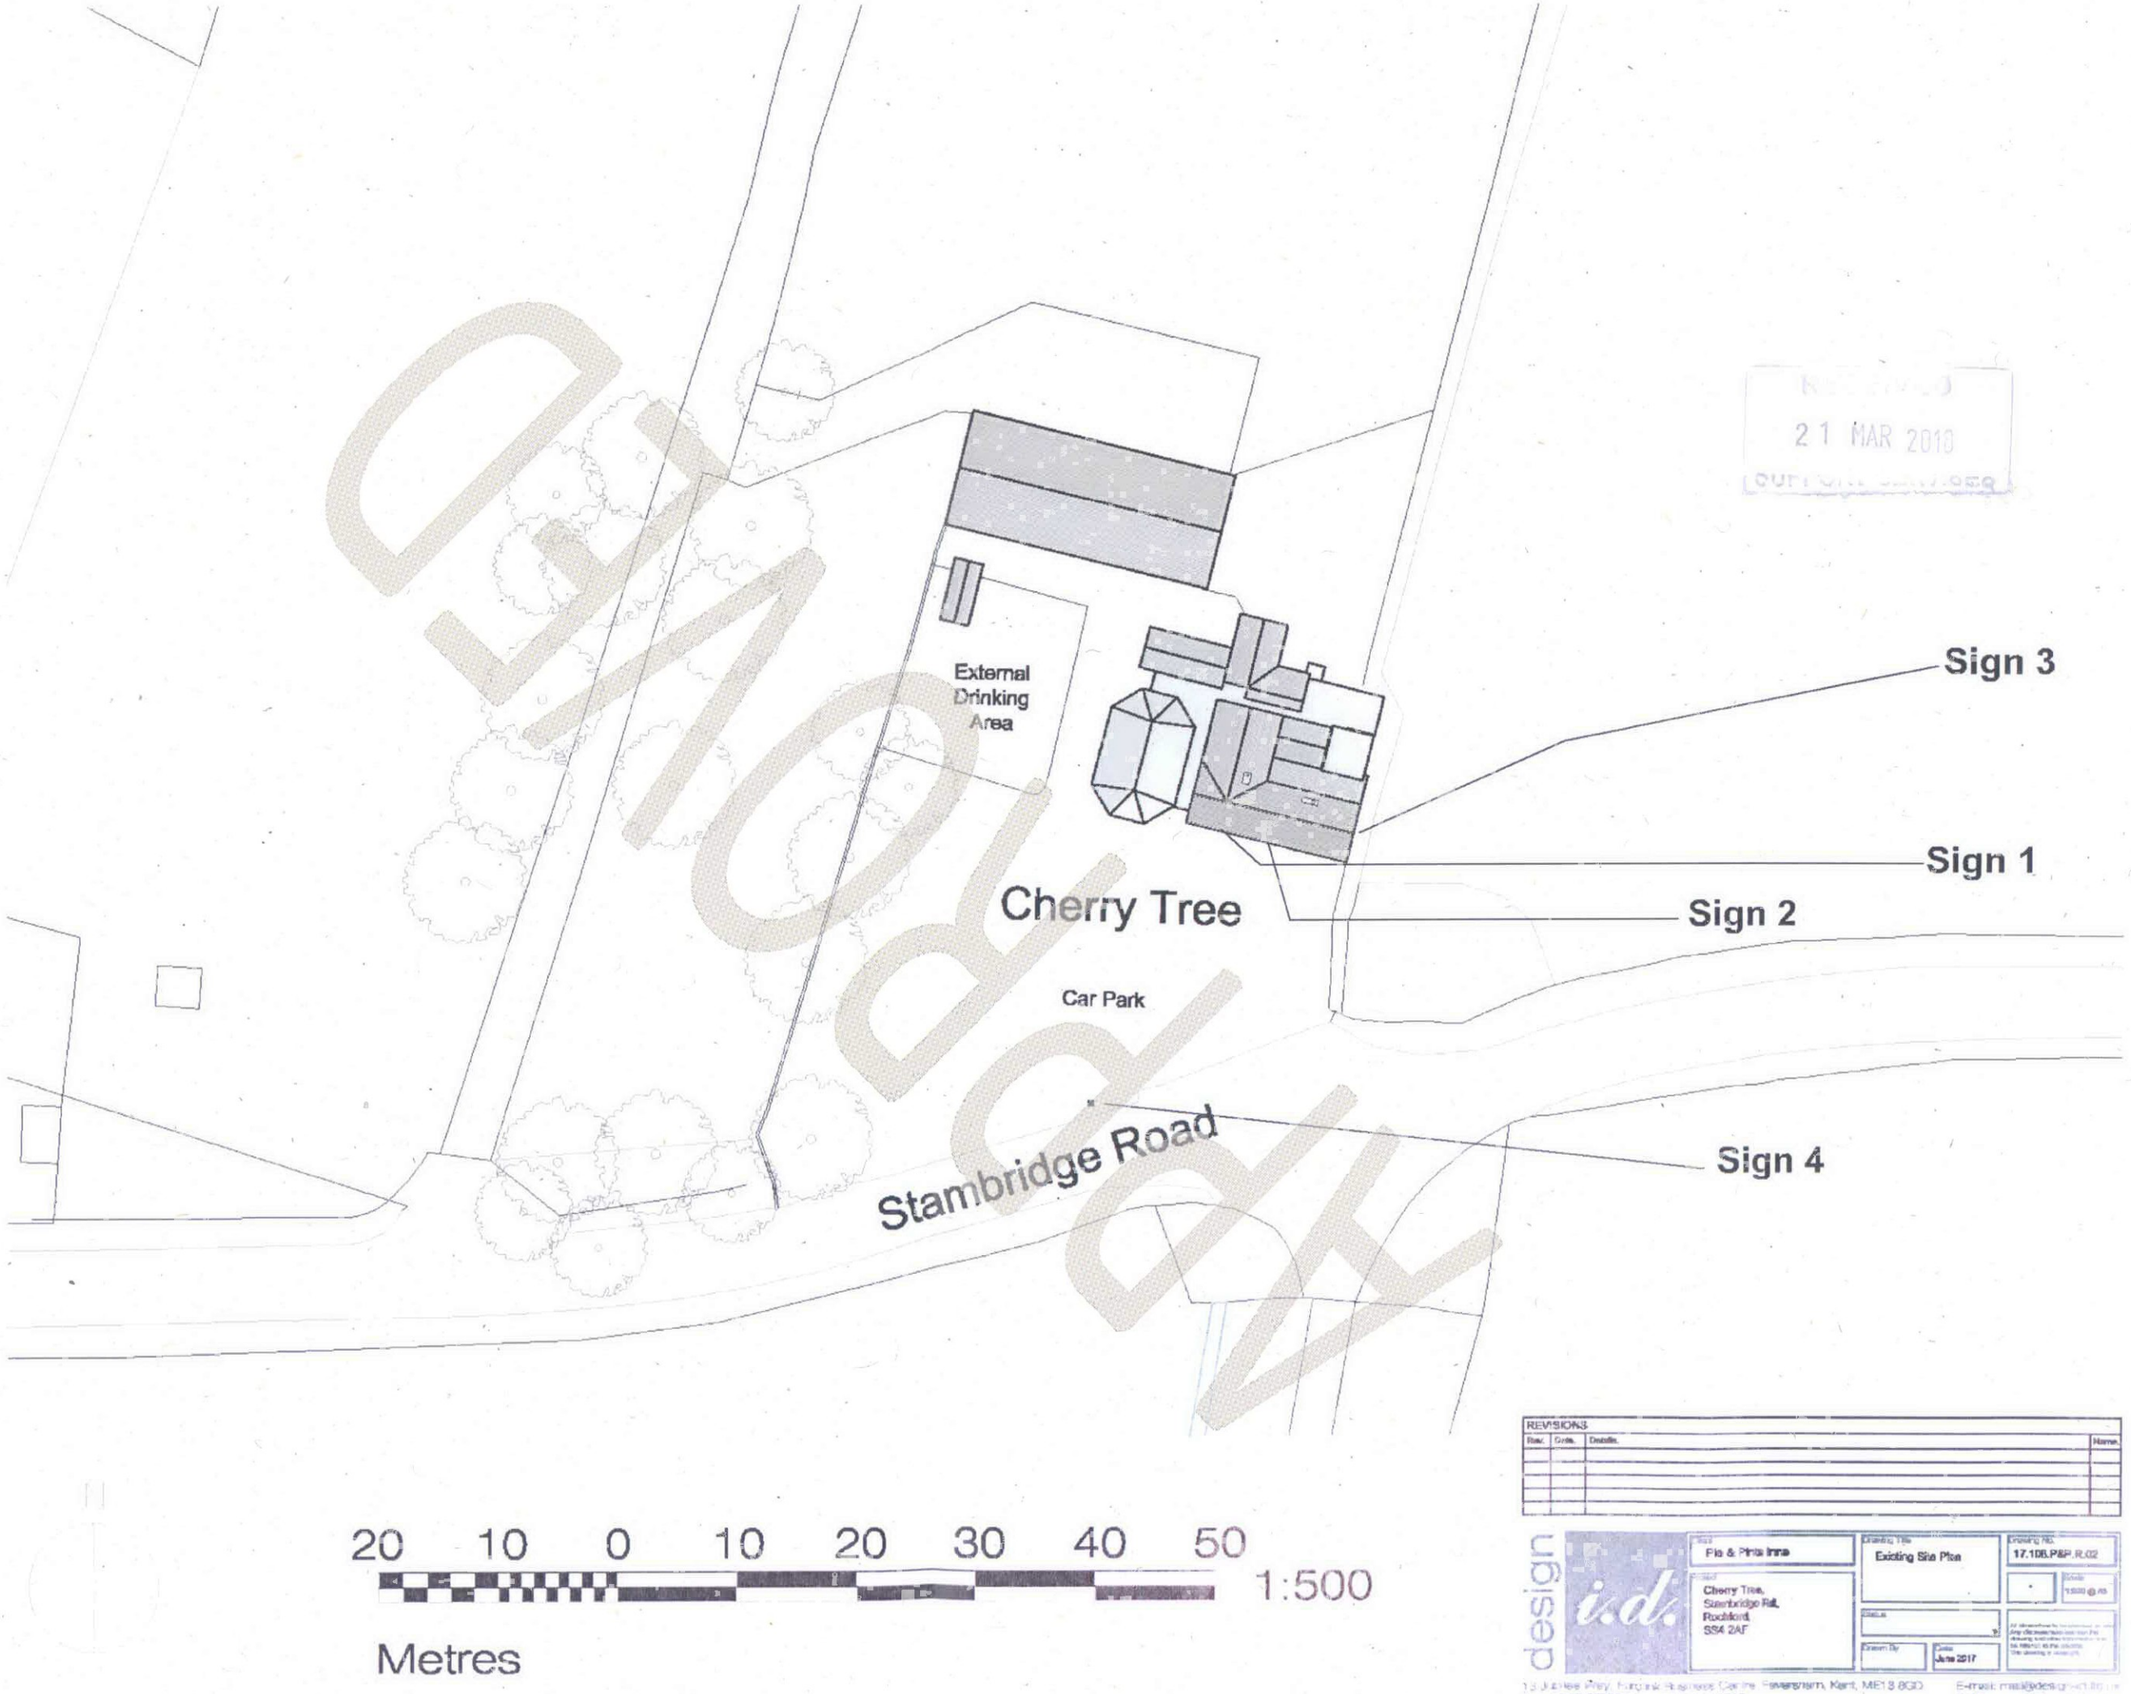
External Drinking Area
Cherry Tree
Car Park
Stambridge Road
Sign 1
Sign 2
Sign 3
Sign 4
20 10 0 10 20 30 40 50
Metres
1:500
REVISIONS
Rev. Date. Details. Name.
design i.d.
File & Print Inns
Cherry Tree, Stambridge Rd, Rochford, SS4 2AF
Existing Site Plan
17.108.P&P.R.02
June 2017