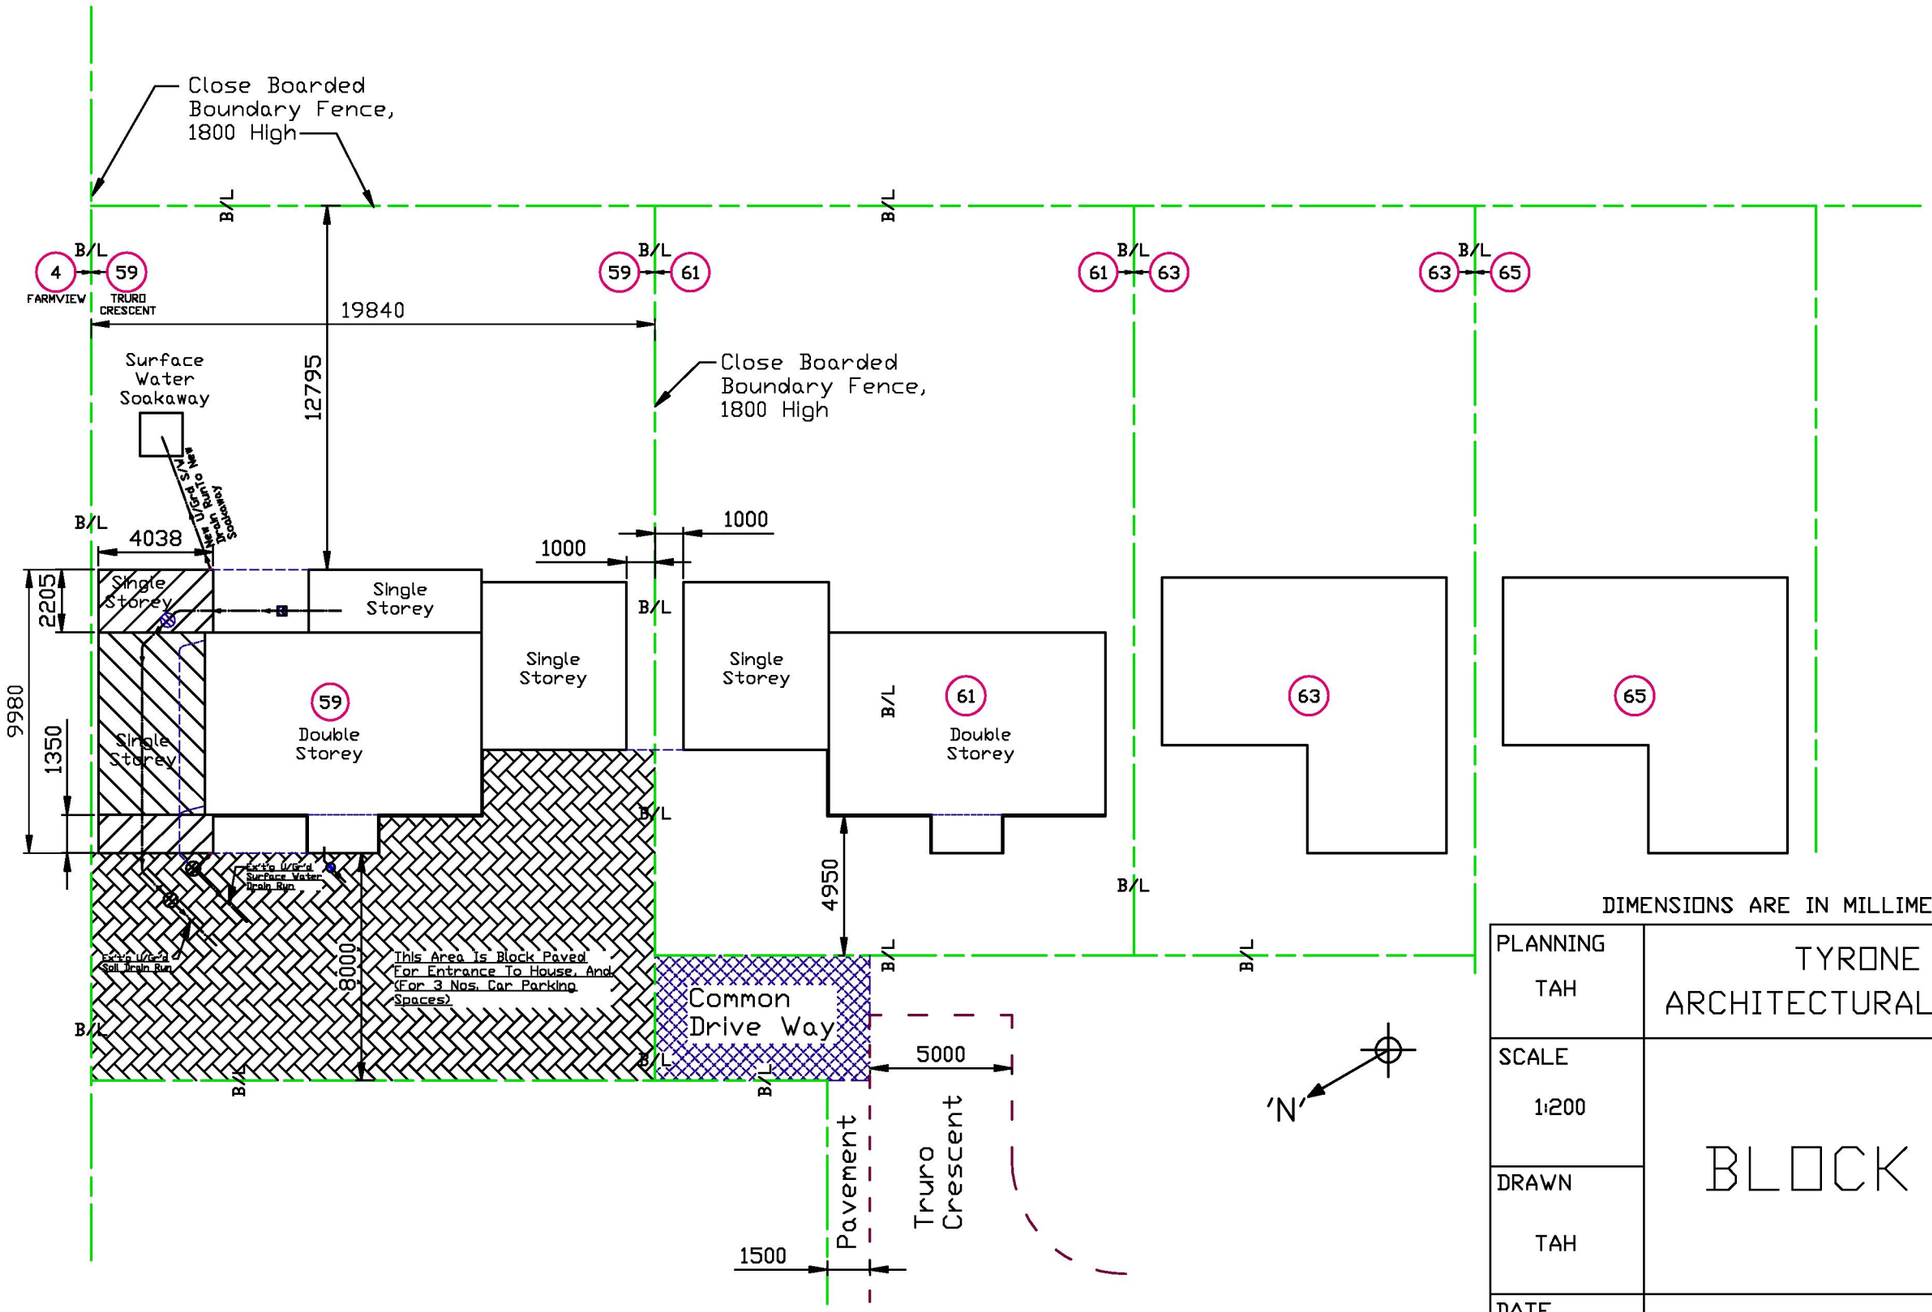

DIMENSIONS ARE IN MILLIMETRES

PLANNING TAH	TYRONE HARRIS ARCHITECTURAL CONSULTANTS
SCALE 1:200	BLOCK PLAN
DRAWN TAH	
DATE 19/2/19	DRG. No. AD-4-44-9A3 SH'T-6P