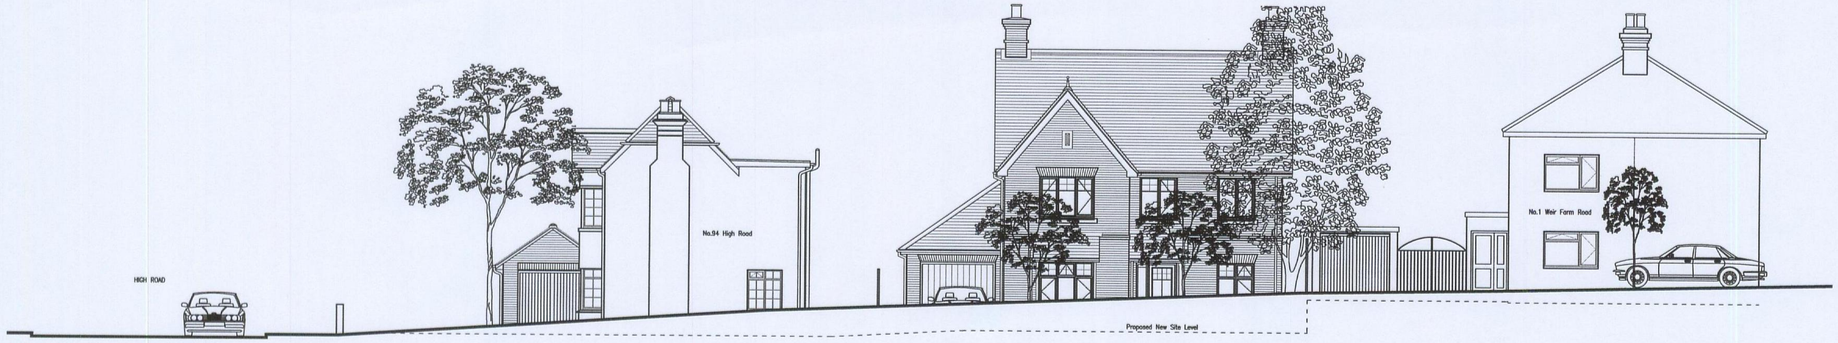

NORTH ELEVATION TO WEIR FARM ROAD

SITE PLAN - AS PROPOSED (Scale 1:100)

-	-	-
	DATE	

DO NOT SCALE FROM DRAWINGS, CONTRACTOR MUST VERIFY ALL DIMENSIONS AND LEVELS ON SITE BEFORE COMMENCING ANY WORK OR MAKING ANY SHOP DRAWINGS.

CLIENT
MESSRS DAVID & ROGER BARNES

IPC Architecture Ltd.
1 Eastwood Road
Leigh-on-Sea
Essex
SS9 3AJ
Tel : (01702) 473838
Fax : (01702) 715027

© copyright

JOB TITLE
ALTERATIONS TO EXISTING HOUSE & PROPOSED NEW HOUSE AT:
94 HIGH ROAD,
RAYLEIGH, ESSEX.

DRAWING TITLE
SITE PLAN & STREET ELEVATION AS PROPOSED

SCALE	1:100 & 1:500 AT A1	
DATE	DRAWN	CHECKED
NOV 10	MV	-

DRAWING NUMBER	REV
BNS/041/02	P1

BNS/041/02