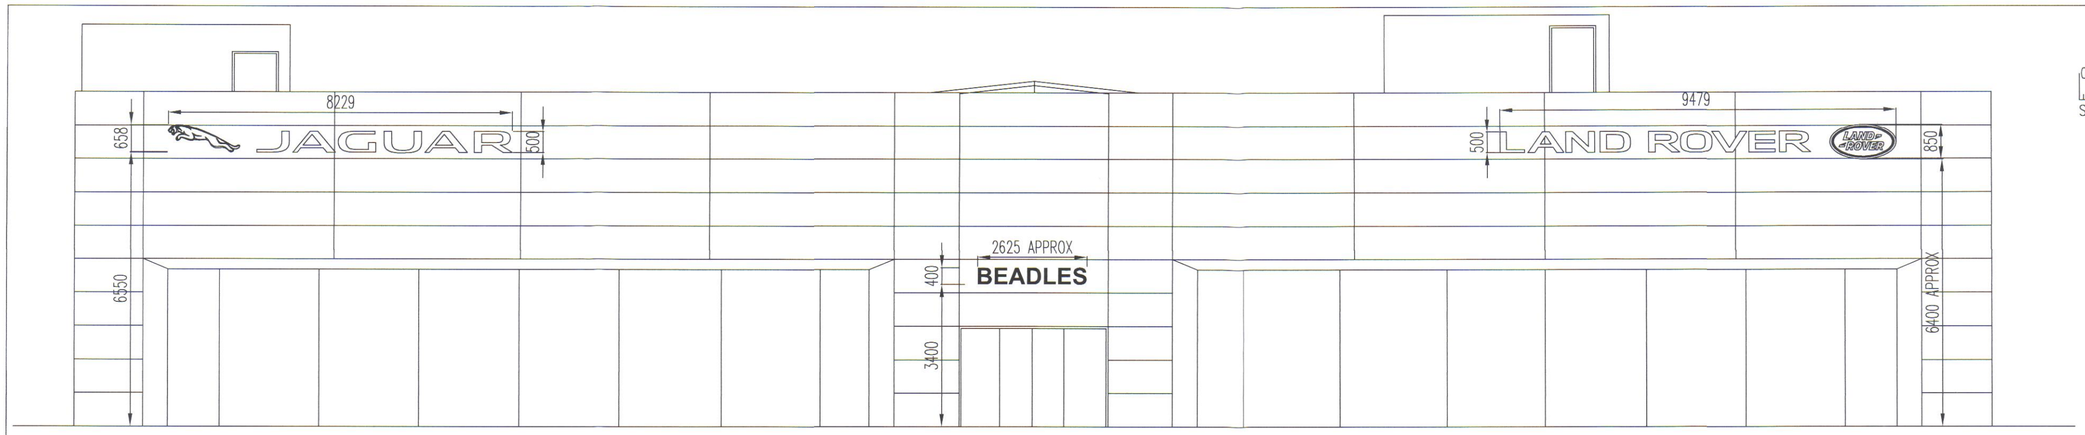

0 1 2 3 4 5
Scale Bar 1:100 m

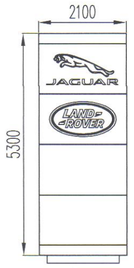

(B) JW6
Jaguar Leaper and Letters
JAGUAR
WALL MOUNTED
ILLUMINATION: LEAPER AND LETTERS
HEIGHT: 658 WIDTH: 8229
FIX TO: CLADDING
CAPITAL LETTER HEIGHT: 500
NOTE: 5 AMP

(M) ADL-400
Retailer Name Letters
ILLUMINATION: EDGE
CAP HT: 400
CHARS: 7
BEADLES

MOUNT: LOCATORS
FIX TO: CLADDING

NOTE: 5 AMP

(C) LW6
Land Rover Wordmark and Logo
LAND ROVER
WALL MOUNTED
ILLUMINATION: WORDMARK AND LOGO
HEIGHT: 850 WIDTH: 9479
FIX TO: CLADDING
CAPITAL LETTER HEIGHT: 500
NOTE: 5 AMP

(A) APL-D5
Dual Brand Pylon
JAGUAR LAND ROVER
ILLUMINATION: LOGOTYPES
HEIGHT: 5300 WIDTH: 2100
BASE: NEW CONCRETE FOUNDATION AND BASE CAGE REQUIRED
NOTE: 10 AMP

RECEIVED
16 FEB 2018

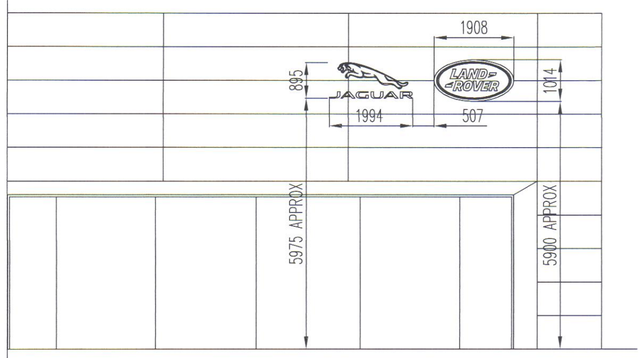

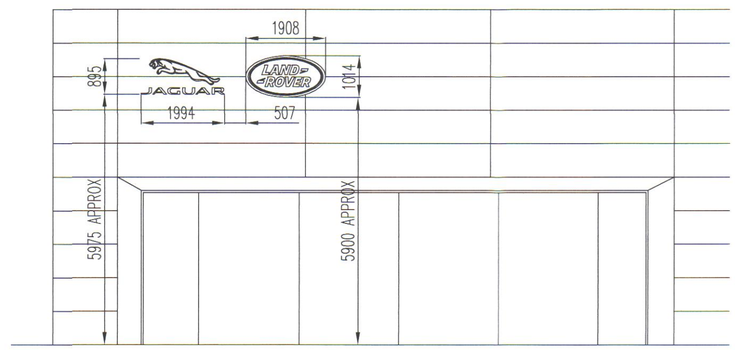

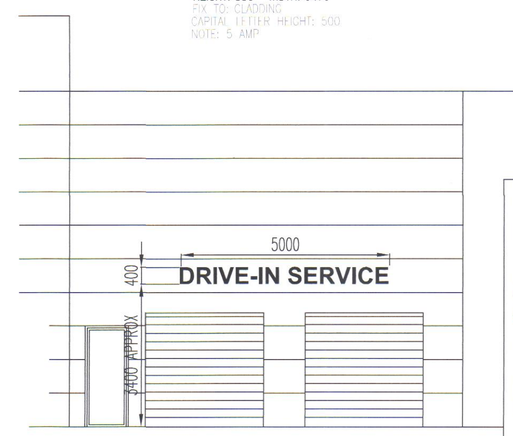

(D) JV6N
Jaguar Leaper and Letters
JAGUAR
WALL MOUNTED
ILLUMINATION: LEAPER AND LETTERS
HEIGHT: 895 WIDTH: 1994
FIX TO: CLADDING
CAPITAL LETTER HEIGHT: 158
NOTE: 5 AMP

(E) LV6N
Land Rover Logotype
LAND ROVER
WALL MOUNTED
ILLUMINATION: LOGOTYPE
HEIGHT: 1014 WIDTH: 1908
FIX TO: CLADDING
NOTE: 5 AMP

(F) JV6N
Jaguar Leaper and Letters
JAGUAR
WALL MOUNTED
ILLUMINATION: LEAPER AND LETTERS
HEIGHT: 895 WIDTH: 1994
FIX TO: CLADDING
CAPITAL LETTER HEIGHT: 158
NOTE: 5 AMP

(G) LV6N
Land Rover Logotype
LAND ROVER
WALL MOUNTED
ILLUMINATION: LOGOTYPE
HEIGHT: 1014 WIDTH: 1908
FIX TO: CLADDING
NOTE: 5 AMP

(N)
Individual Letters
ILLUMINATION: EDGE
CAP HT: 400
CHARS: 15
DRIVE-IN SERVICE

MOUNT: LOCATORS
FIX TO: CLADDING

NOTE: 5 AMP

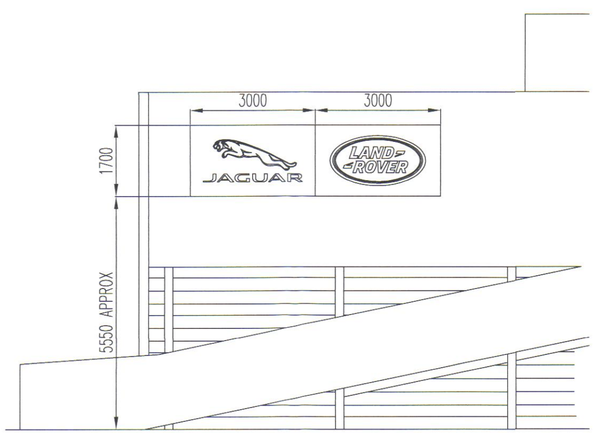

(H) JV7N-C
Jaguar Leaper & Letters on Clip
JAGUAR
WALL MOUNTED
ILLUMINATION: LEAPER AND LETTERS
HEIGHT: 1700 WIDTH: 3000
FIX TO: CLADDING
CAPITAL LETTER HEIGHT: 189
NOTE: 10 AMP

(J) LV7N-C
Land Rover Logotype on Clip
LAND ROVER
WALL MOUNTED
ILLUMINATION: LOGOTYPE
HEIGHT: 1700 WIDTH: 3000
FIX TO: CLADDING
NOTE: 10 AMP

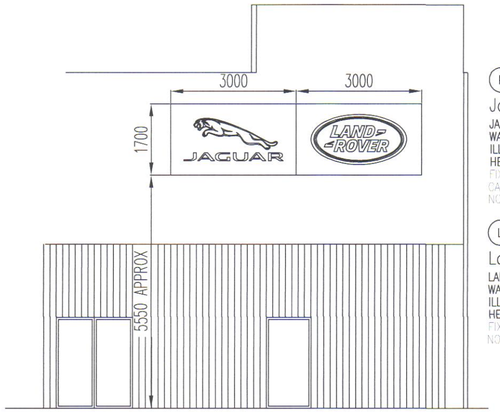

(K) JV7N-C
Jaguar Leaper & Letters on Clip
JAGUAR
WALL MOUNTED
ILLUMINATION: LEAPER AND LETTERS
HEIGHT: 1700 WIDTH: 3000
FIX TO: CLADDING
CAPITAL LETTER HEIGHT: 189
NOTE: 10 AMP

(L) LV7N-C
Land Rover Logotype on Clip
LAND ROVER
WALL MOUNTED
ILLUMINATION: LOGOTYPE
HEIGHT: 1700 WIDTH: 3000
FIX TO: CLADDING
NOTE: 10 AMP

PLANNING ISSUE

REVISIONS:				
B – 15/02/18	DRAWING SCALES	JB	SS	
A – 12/02/18	FIRST ISSUE	JB	SS	
'A'–1st ISSUE	REVISION	BY	NOTIFIED	

Sign Specialists
Registered Office and Studios:
Unit 19, Oxleasow Road
East Moons Moat Industrial Estate
Redditch, Worcestershire, B98 0RE
T: 01527 504250
F: 01527 504251
E: enquiries@sign-specialists.co.uk
W: sign-specialists.co.uk

Copyright © Sign Specialists Limited 2015

Project
JAGUAR LAND ROVER

Drawing
Beadles
Southend-on-Sea
PROPOSED SIGNAGE

Scales	Status
1:100 @ A2	-

Managers Responsible: -

LEVEL 1 Drawn	Signature	Date
JB		12/02/18

LEVEL 2 Checked	Signature	Date

LEVEL 3 Authorised	Signature	Date

Project No. 125899

Drawing No. 125899W1B

A2 Sh 1 of 2